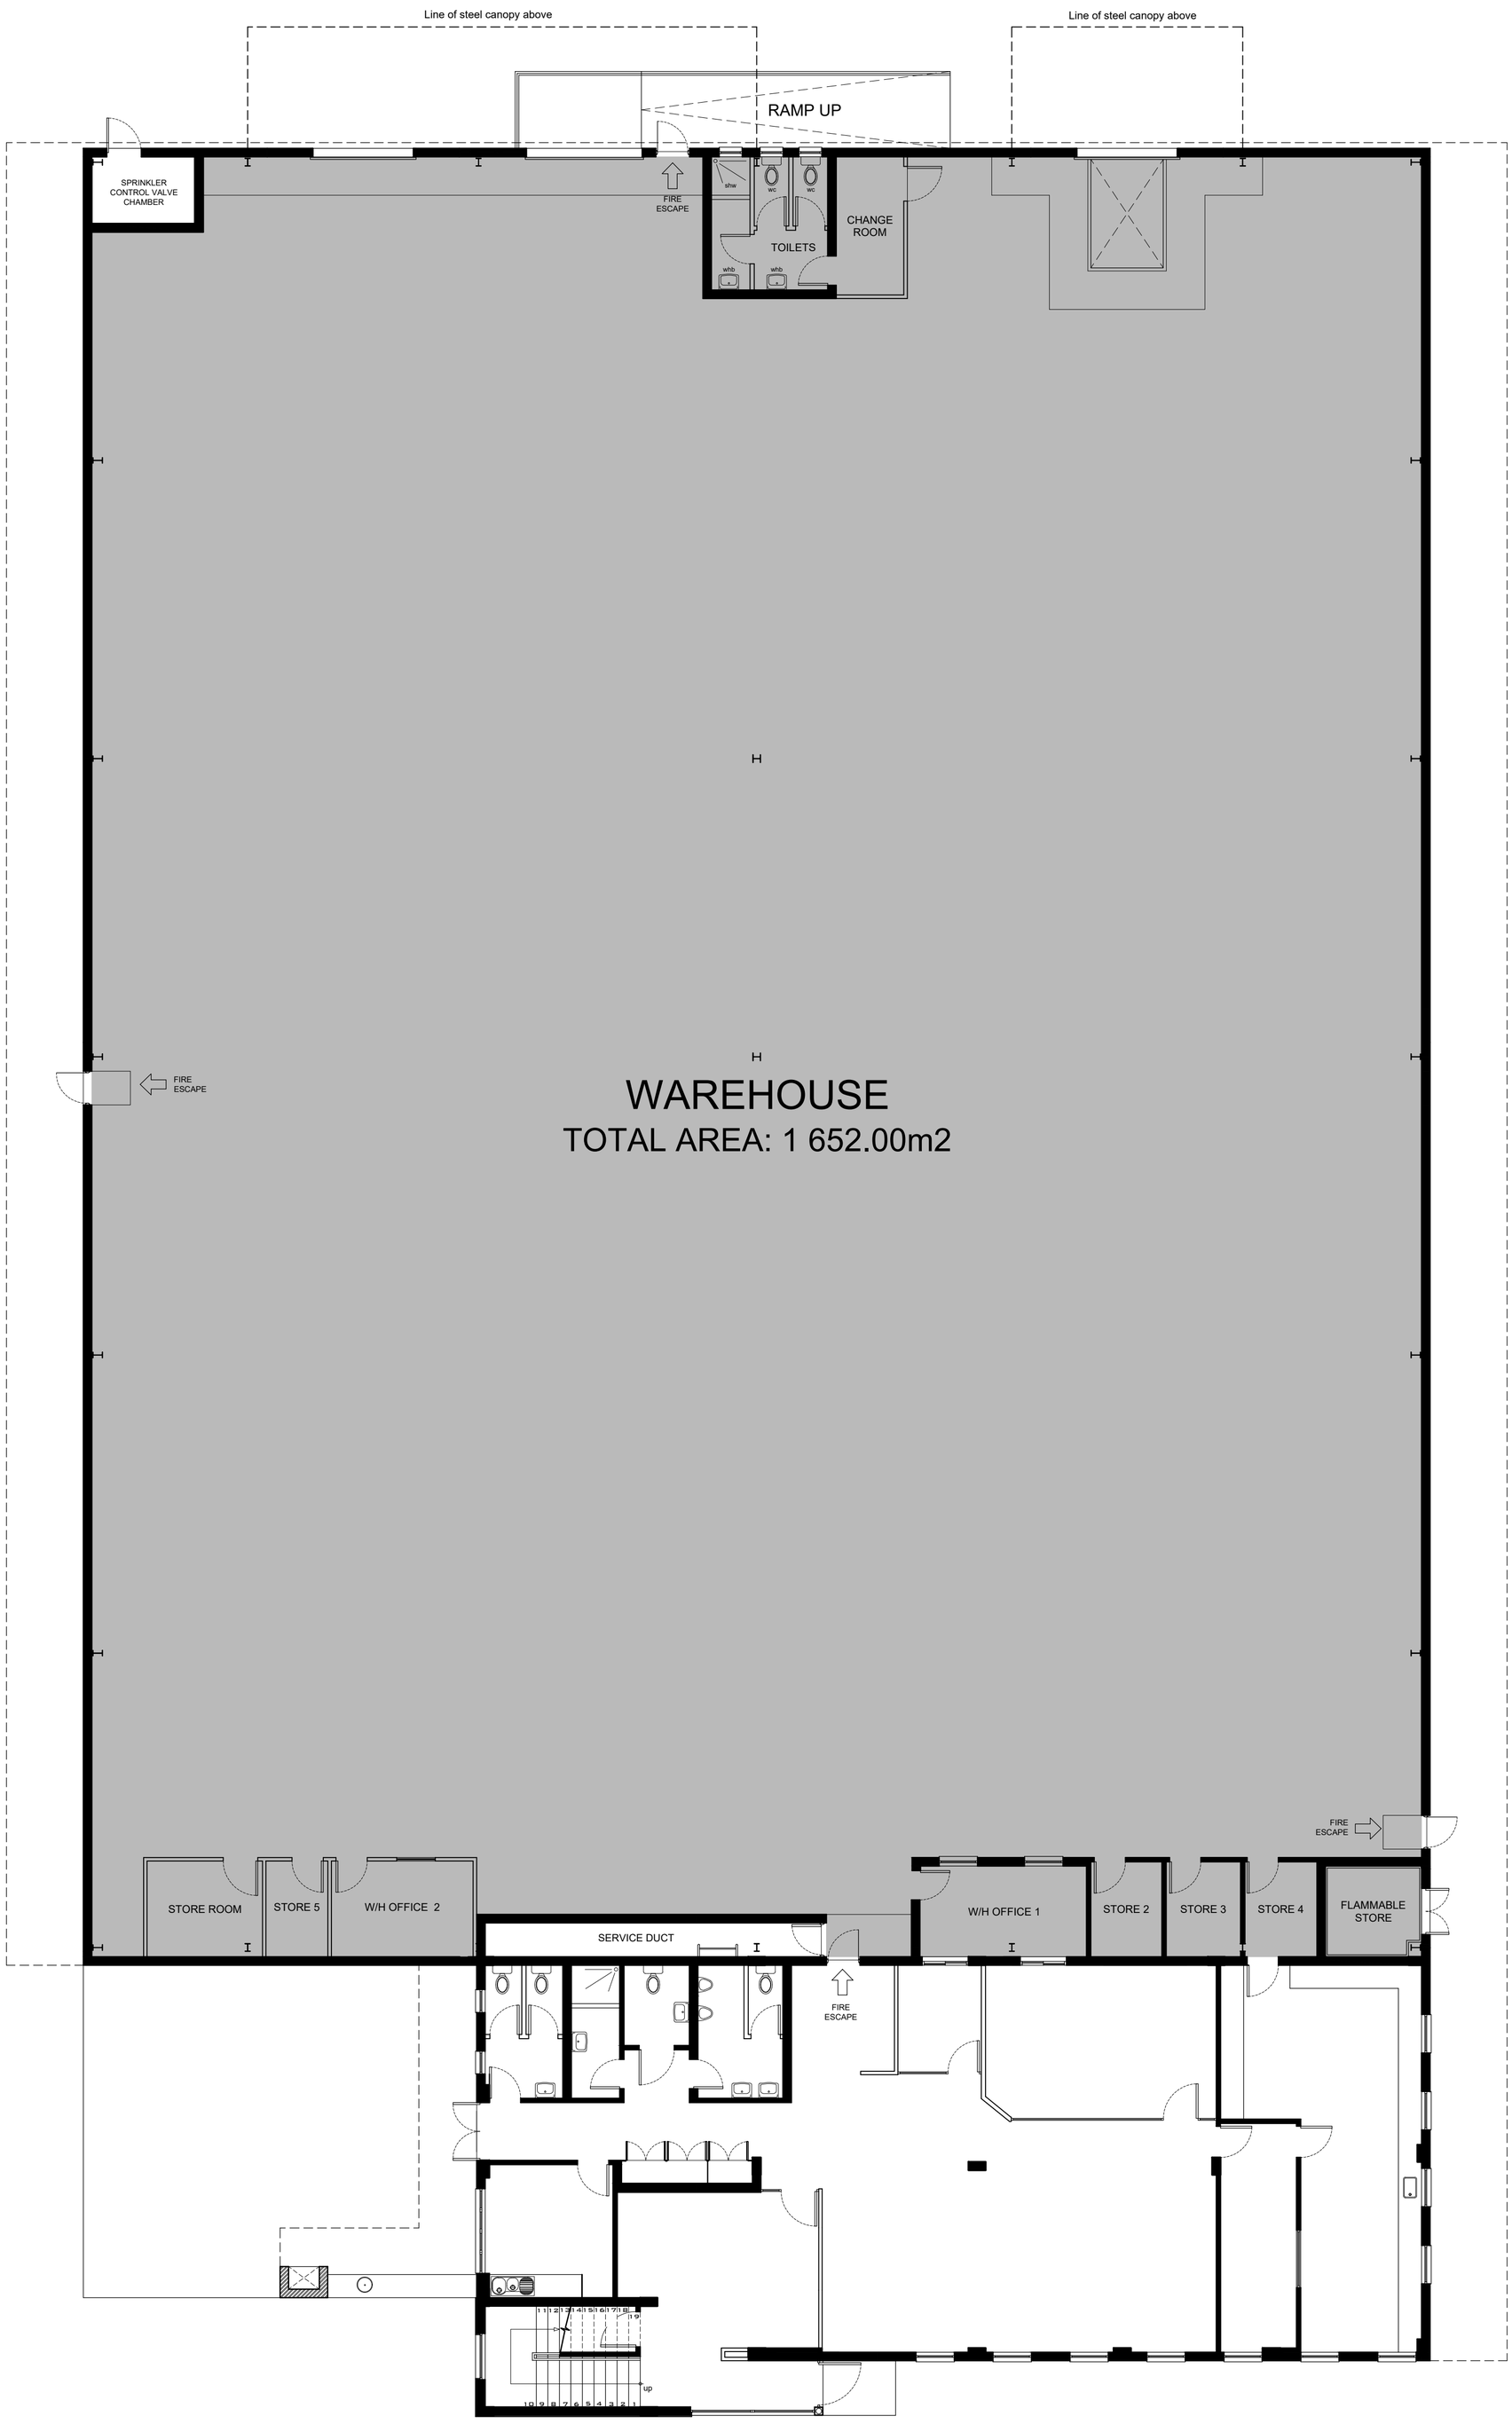

GROUND FLOOR PLAN

Scale - 1:100

GENERAL NOTES

. COPYRIGHT OVER ALL DESIGNS AND DRAWINGS SHALL REMAIN THE PROPERTY OF CLAUDIO AND ASSOCIATES AND ANY PROVISION TO THE CONTRARY IN TERMS OF THE COPYRIGHT ACT No.63 OF 1965 IS HEREBY SPECIFICALLY EXCLUDED.

. ALL RELEVANT DETAILS, LEVELS AND DIMENSIONS ARE TO BE CHECKED ON SITE PRIOR TO COMMENCEMENT OF WORK.

. ANY DISCREPANCIES ARE TO BE BROUGHT TO THE ATTENTION OF THE ARCHITECT.

. THE ARCHITECT ACCEPTS NO RESPONSIBILITY FOR ERRORS RESULTING FROM MISINTERPRETATION OF THE DRAWINGS.

. ALL WORK TO BE CARRIED OUT STRICTLY IN ACCORDANCE WITH NATIONAL BUILDING REGULATIONS AND LOCAL AUTHORITY REGULATIONS.

. ALL DIMENSIONS ARE GIVEN IN MILLIMETERS.

. DO NOT SCALE THIS DRAWING.

NOTES

AREA SCHEDULE

GROUND FLOOR

	DESCRIPTION	AREA
	Warehouse	1 652.00m2
	Office	257.00m2
TOTAL Ground Floor		1 909.00m2

FIRST FLOOR

	DESCRIPTION	AREA
	Office	217.00m2
TOTAL First Floor		217.00m2

TOTAL GLA	2 126.00m2
SITE AREA	7 195.00m2

REVISIONS

NO	DATE	DESCRIPTION	SIGN
-	-	-	-

ISSUED FOR :

INFORMATION

CANDA ARCH PTY (Ltd)
architecture and consulting
0116080457 - claudio@canda-arch.com
www.canda-arch.com

CLIENT

IMPROVON
2 Ayrshire Avenue
Longmeadow Business Estate
Edenvale 1610
Tel: 0861 33 22 22
Fax: 0866 48 14 96
www.improvon.co.za

PROJECT

OFFICE AND WAREHOUSE

SITE

1 QUARTZ CLOSE
N1 BUSINESS PARK
Erf 1944 - EXT 7-KOSMOSDAL

DRAWING

GROUND FLOOR PLAN
Warehouse

SCALE	DATE	DRAWN	STATUS
1:100	19/09/2023	CO	ID

PROJECT NUMBER	DRAWING NUMBER	REVISION
	M101	

LOCATION H:\Architecture\Jobs\